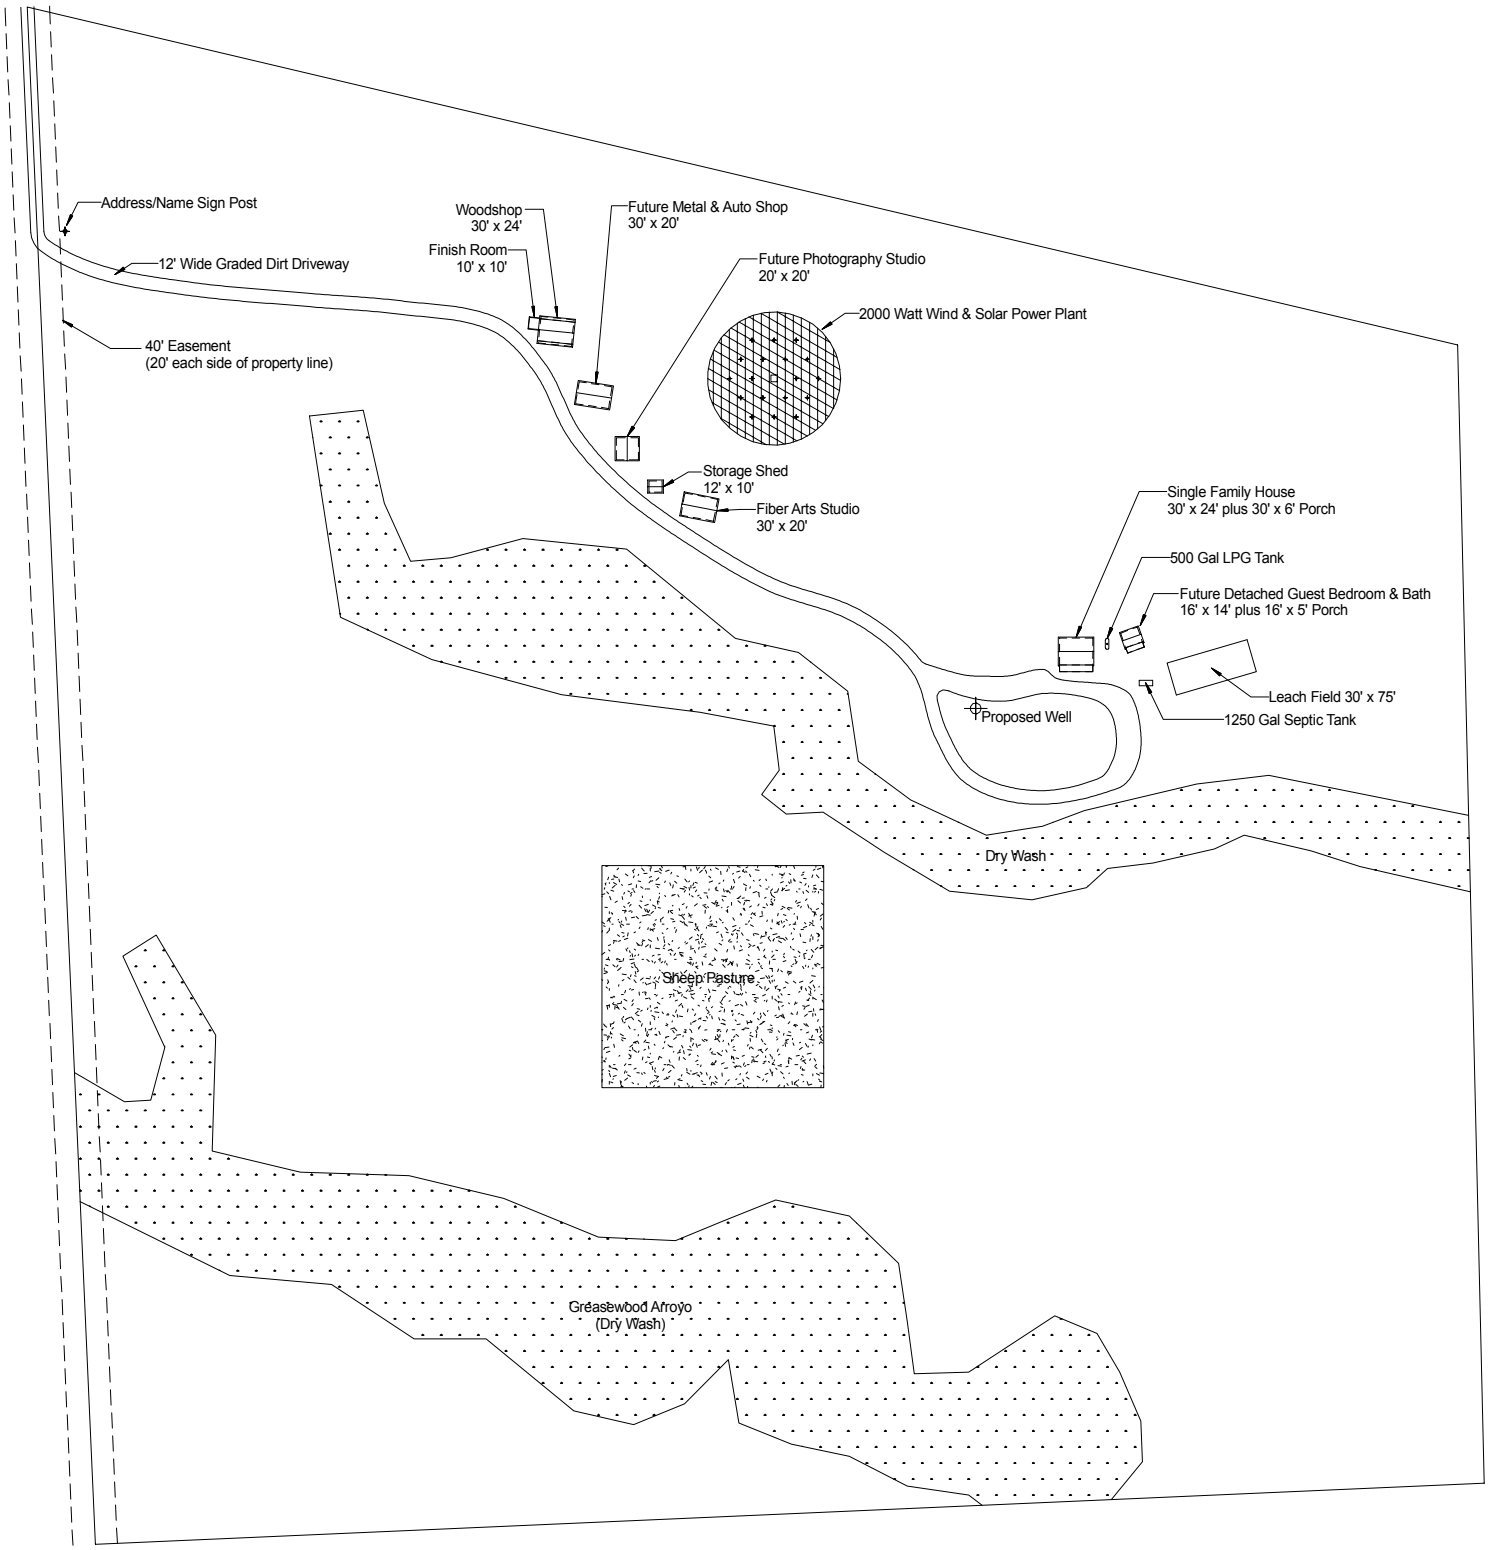
Address/Name Sign Post
12' Wide Graded Dirt Driveway
40' Easement
(20' each side of property line)
Woodshop
30' x 24'
Finish Room
10' x 10'
Future Metal & Auto Shop
30' x 20'
Future Photography Studio
20' x 20'
2000 Watt Wind & Solar Power Plant
Storage Shed
12' x 10'
Fiber Arts Studio
30' x 20'
Single Family House
30' x 24' plus 30' x 6' Porch
500 Gal LPG Tank
Future Detached Guest Bedroom & Bath
16' x 14' plus 16' x 5' Porch
Leach Field 30' x 75'
1250 Gal Septic Tank
Proposed Well
Dry Wash
Sheep Pasture
Greasewood Arroyo
(Dry Wash)